PROPERTY LINE
ANGULAR PLANE
45.00°
PROPOSED 16 STOREY RESIDENTIAL TOWER
PROPOSED 16 STOREY RESIDENTIAL TOWER
ANGULAR PLANE
PROPERTY LINE
45.00°
PROPOSED 11 STOREY RESIDENTIAL TOWER

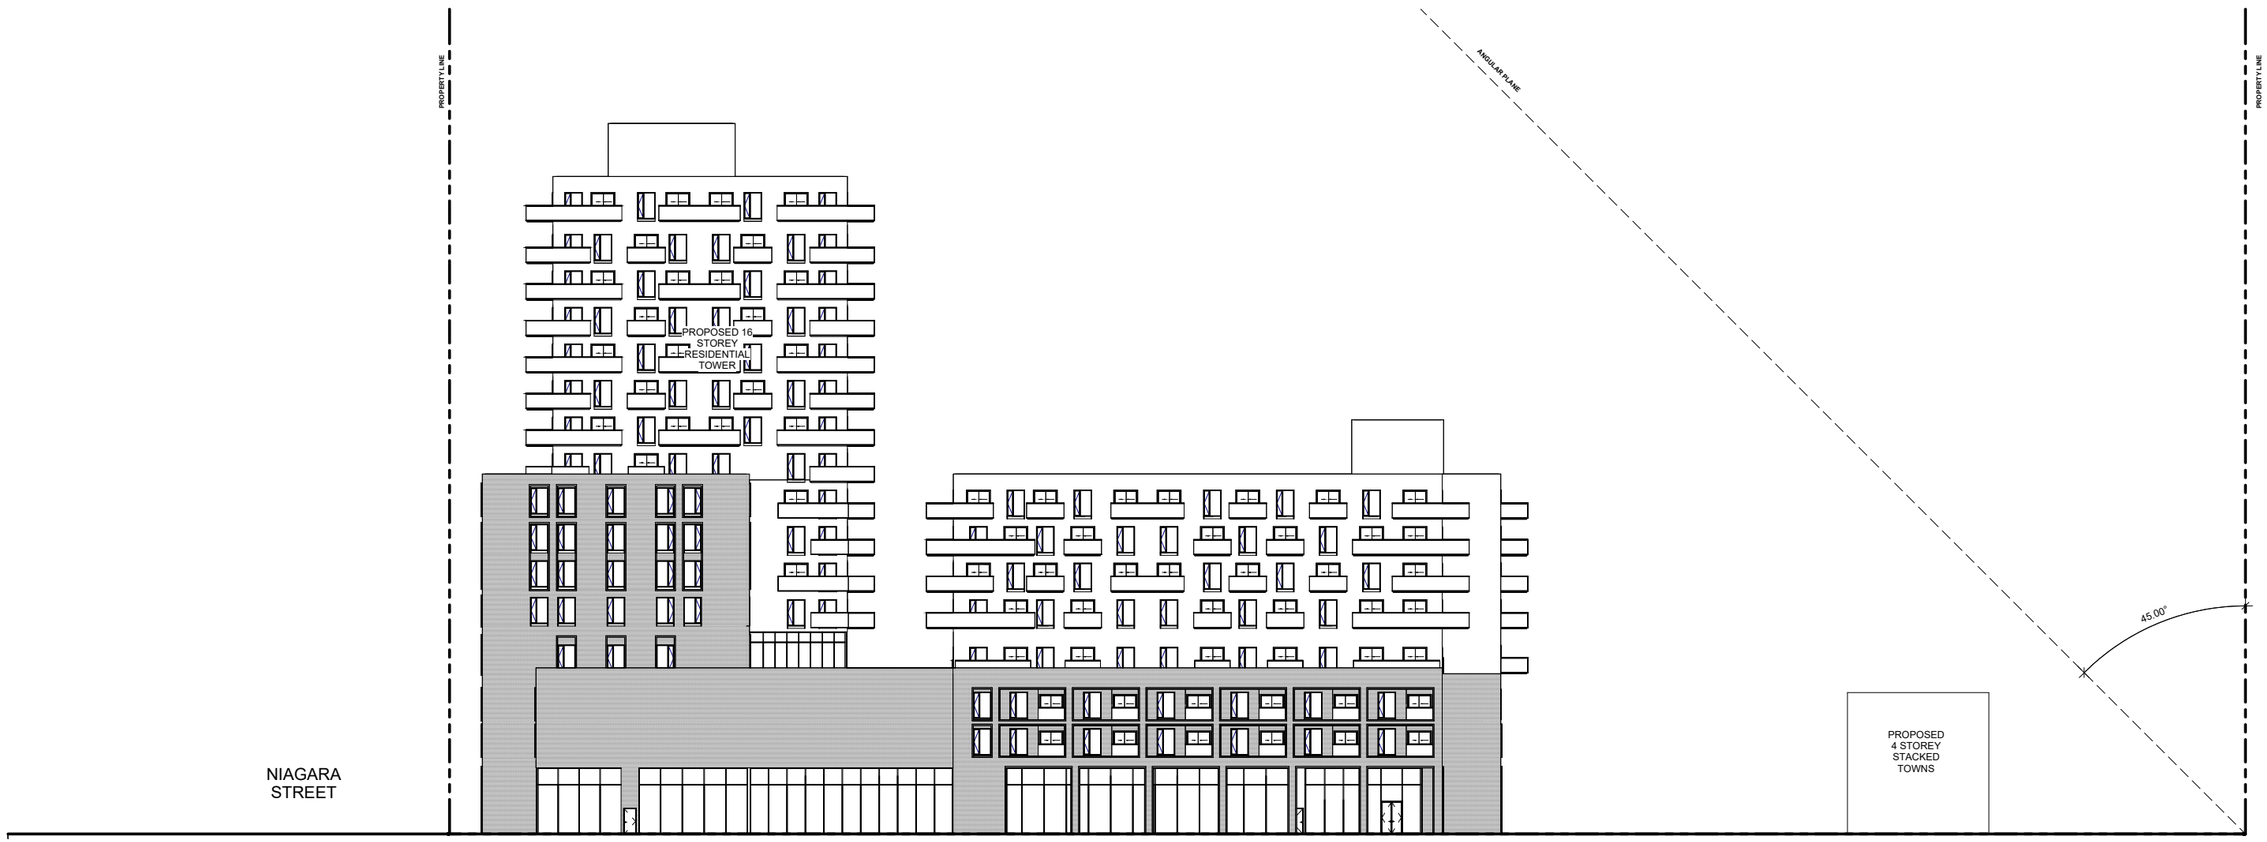
PROPERTY LINE
ANGULAR PLANE
PROPERTY LINE
PROPOSED 16
STOREY
RESIDENTIAL
TOWER
45.00°
PROPOSED
4 STOREY
STACKED
TOWNS
NIAGARA
STREET